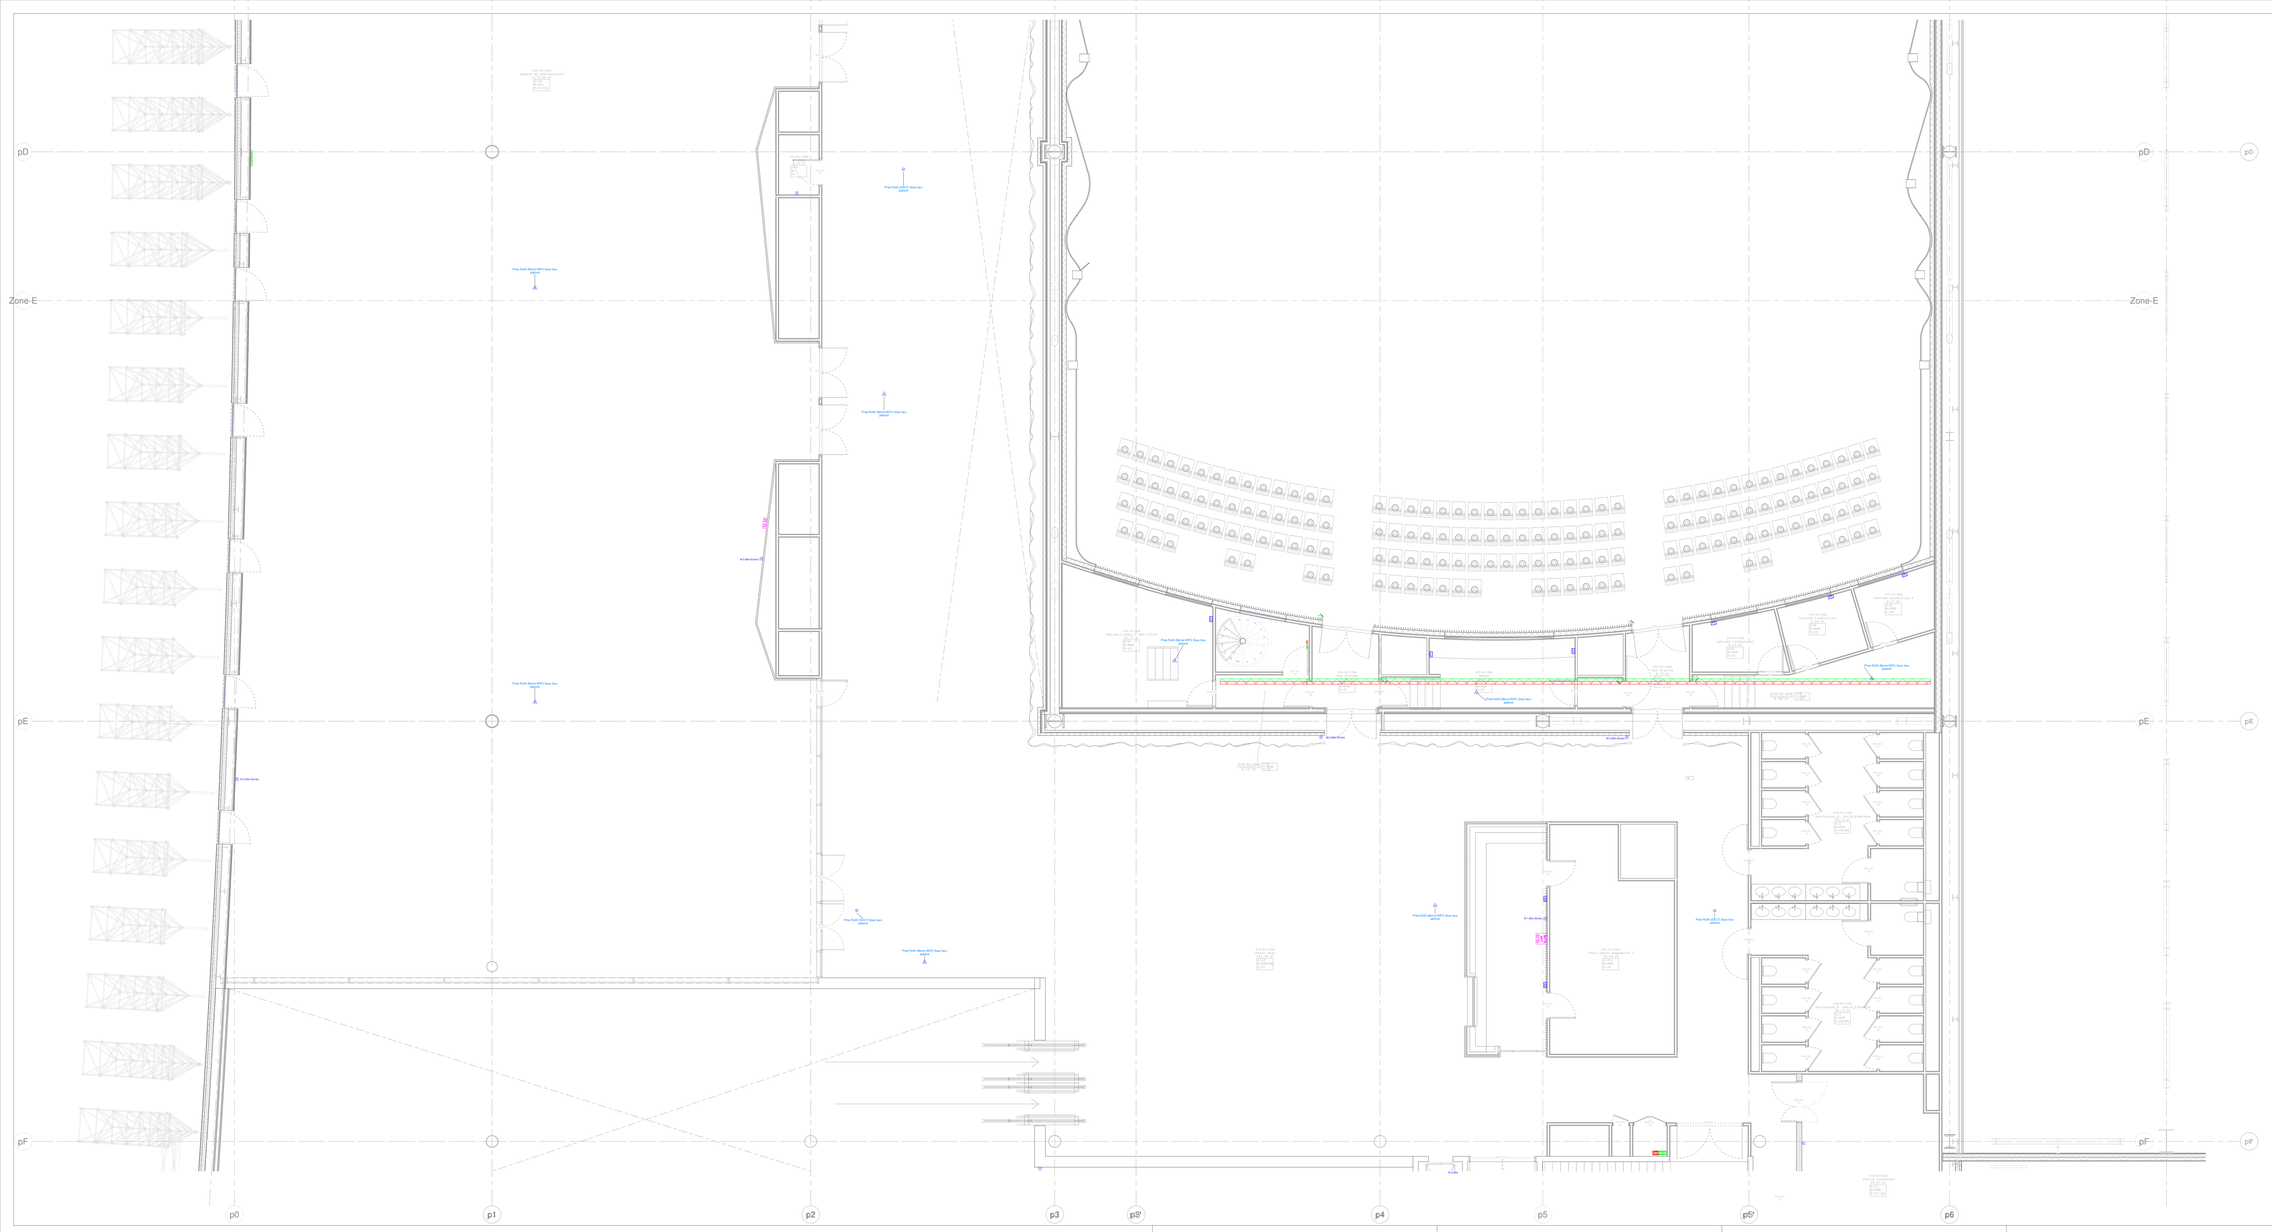
pD
pE
pF
Zone-E
p0
p1
p2
p3
p5'
p4
p5
p5'
p6
Prise RJ45 (Borne WIFI) Sous face plafond
Prise RJ45 (DECT) Sous face plafond
Prise RJ45 (Borne WIFI) Sous face plafond
Prise RJ45 (Borne WIFI) Sous face plafond
Prise RJ45 (Borne WIFI